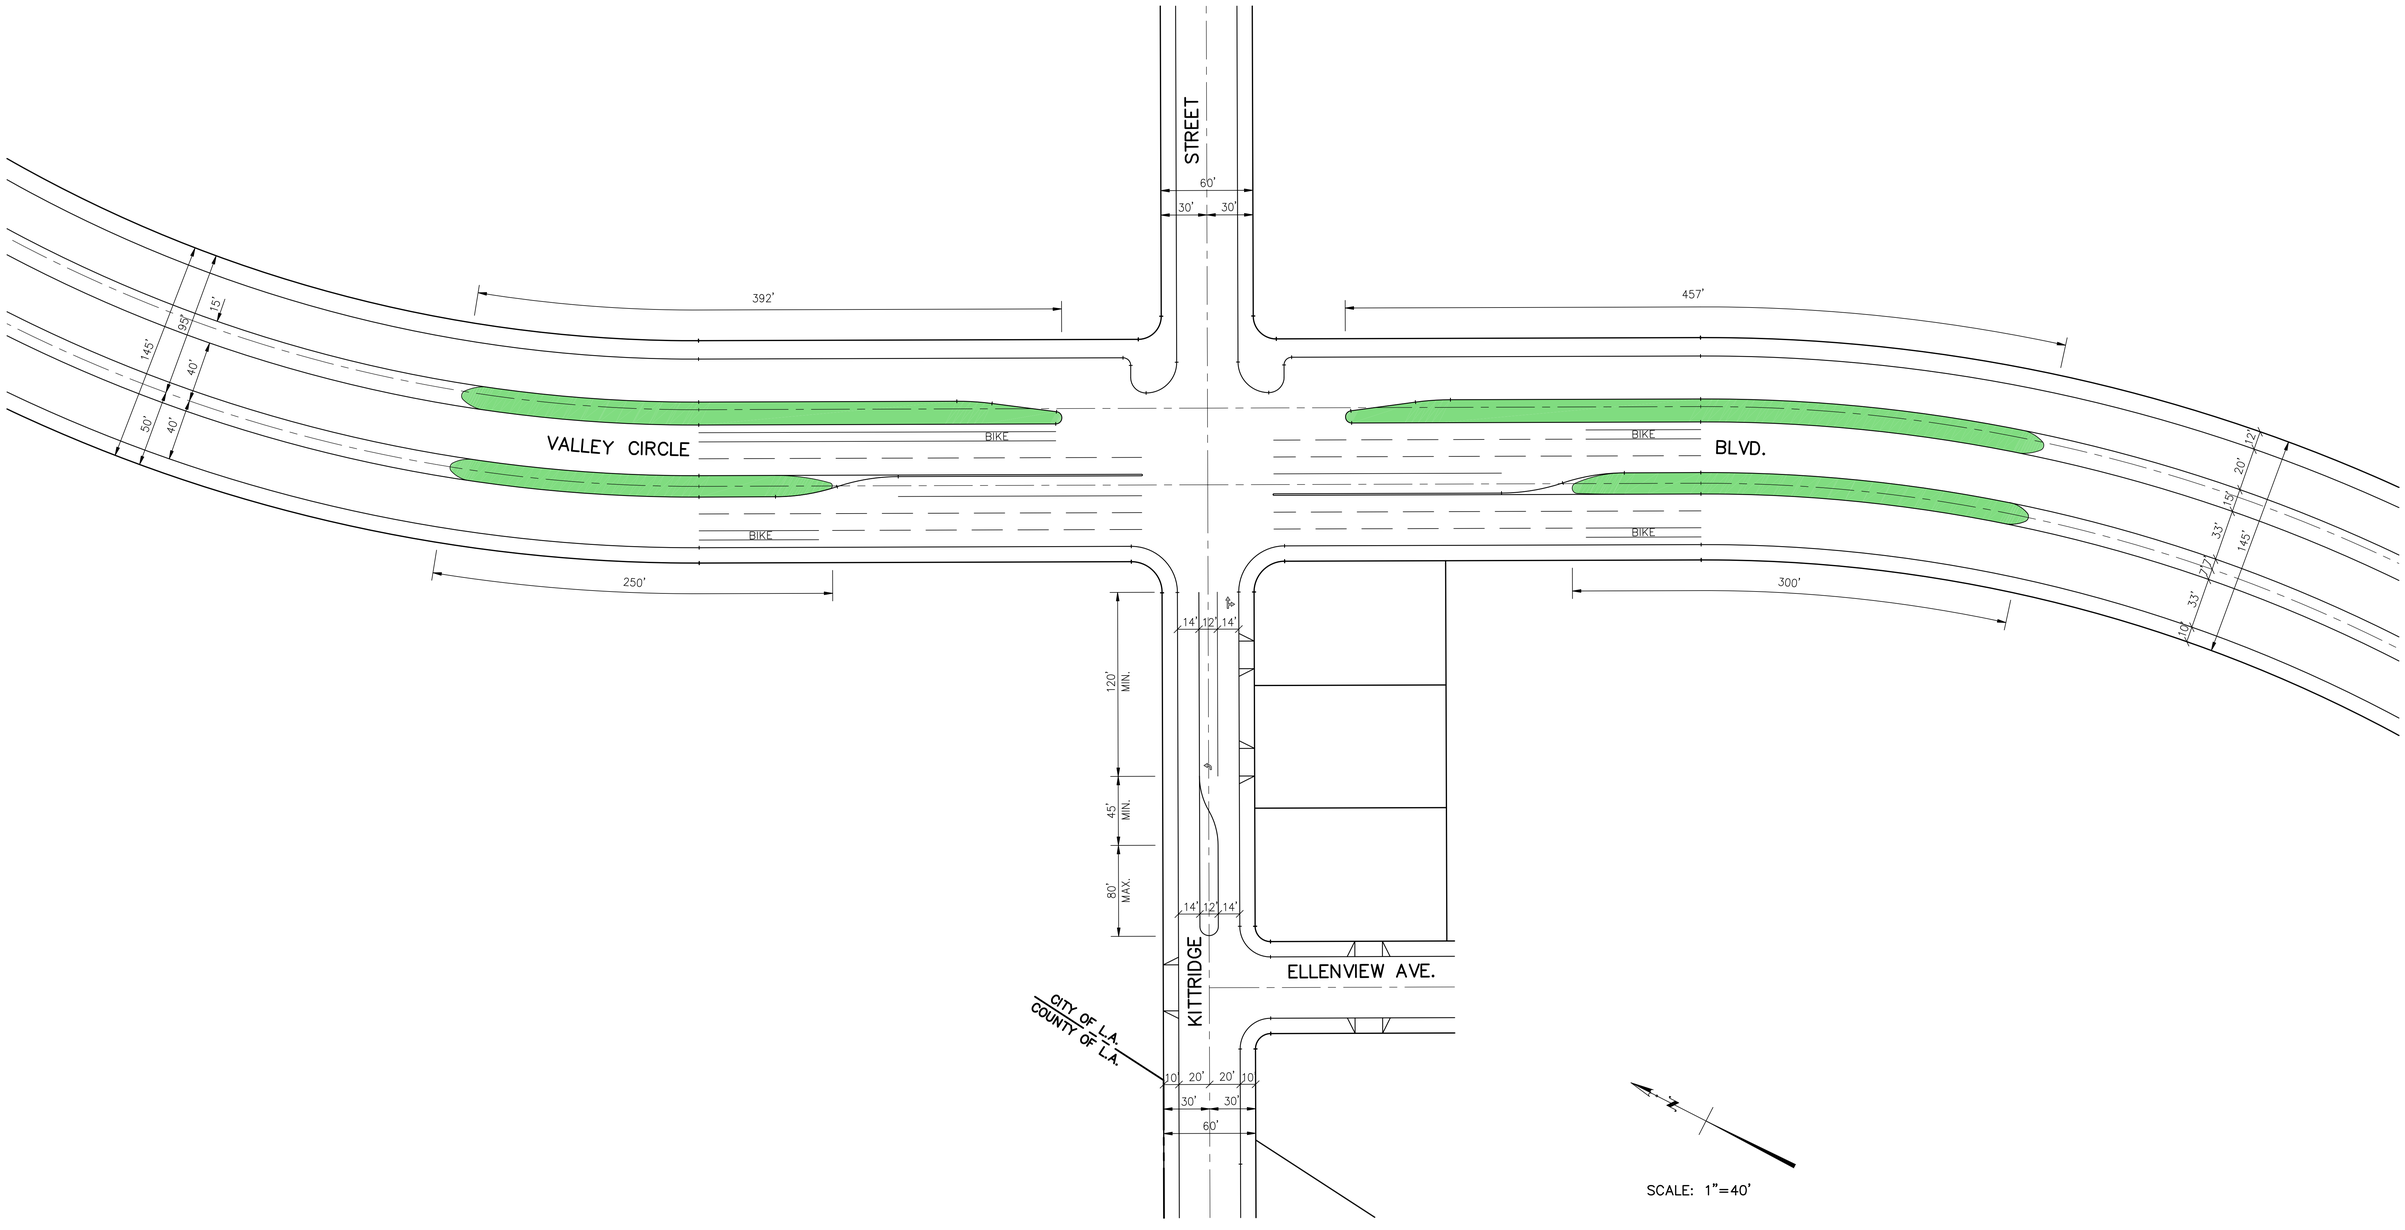

SCALE: 1"=40'

NO.	BY	DATE	SHEET	DESCRIPTION

▽ REVISIONS ▽

JOB NO. 6718.04
SCALE 1"=40
DATE MAY 2016
REVISION:
REVISION:

SPINDLER ENGINEERING, INC.
16823 SATICOY STREET VAN NUYS, CA. 91406
(818) 782-2788 (323) 873-1788 FAX:(818) 782-0111
RONALD W. SPINDLER R.C.E. 13194

SHEET 1 OF

CLIENT: MICHAEL NAIM

PROJECT: STREET EXHIBIT

JOB NO. 6718.04

PROJECT: STREET EXHIBIT

F:\History\6718.04 Michael Naim\3 Engineering\3-01-01 Cards\Street Exhibit.dwg Oct 26, 2016 - 11:34am

These plans are instruments of service and the property of Spindler Engineering, Inc. All information contained on these drawings is for use on this specified project. If plans are provided in an electronic format (computer disk, compact disk, or via e-mail or modem transmission, etc) as a courtesy to our client, the delivery of electronic files does not constitute the delivery of our professional work product. Only paper prints signed by a registered engineer employed by Spindler Engineering, Inc. constitute our professional work product. Spindler Engineering, Inc. shall not be responsible for any modifications made to the electronic files, or for any products derived from electronic files which are not reviewed and signed by a registered engineer employed by Spindler Engineering, Inc.

Copyright: Spindler Engineering, Inc.
All rights Reserved.